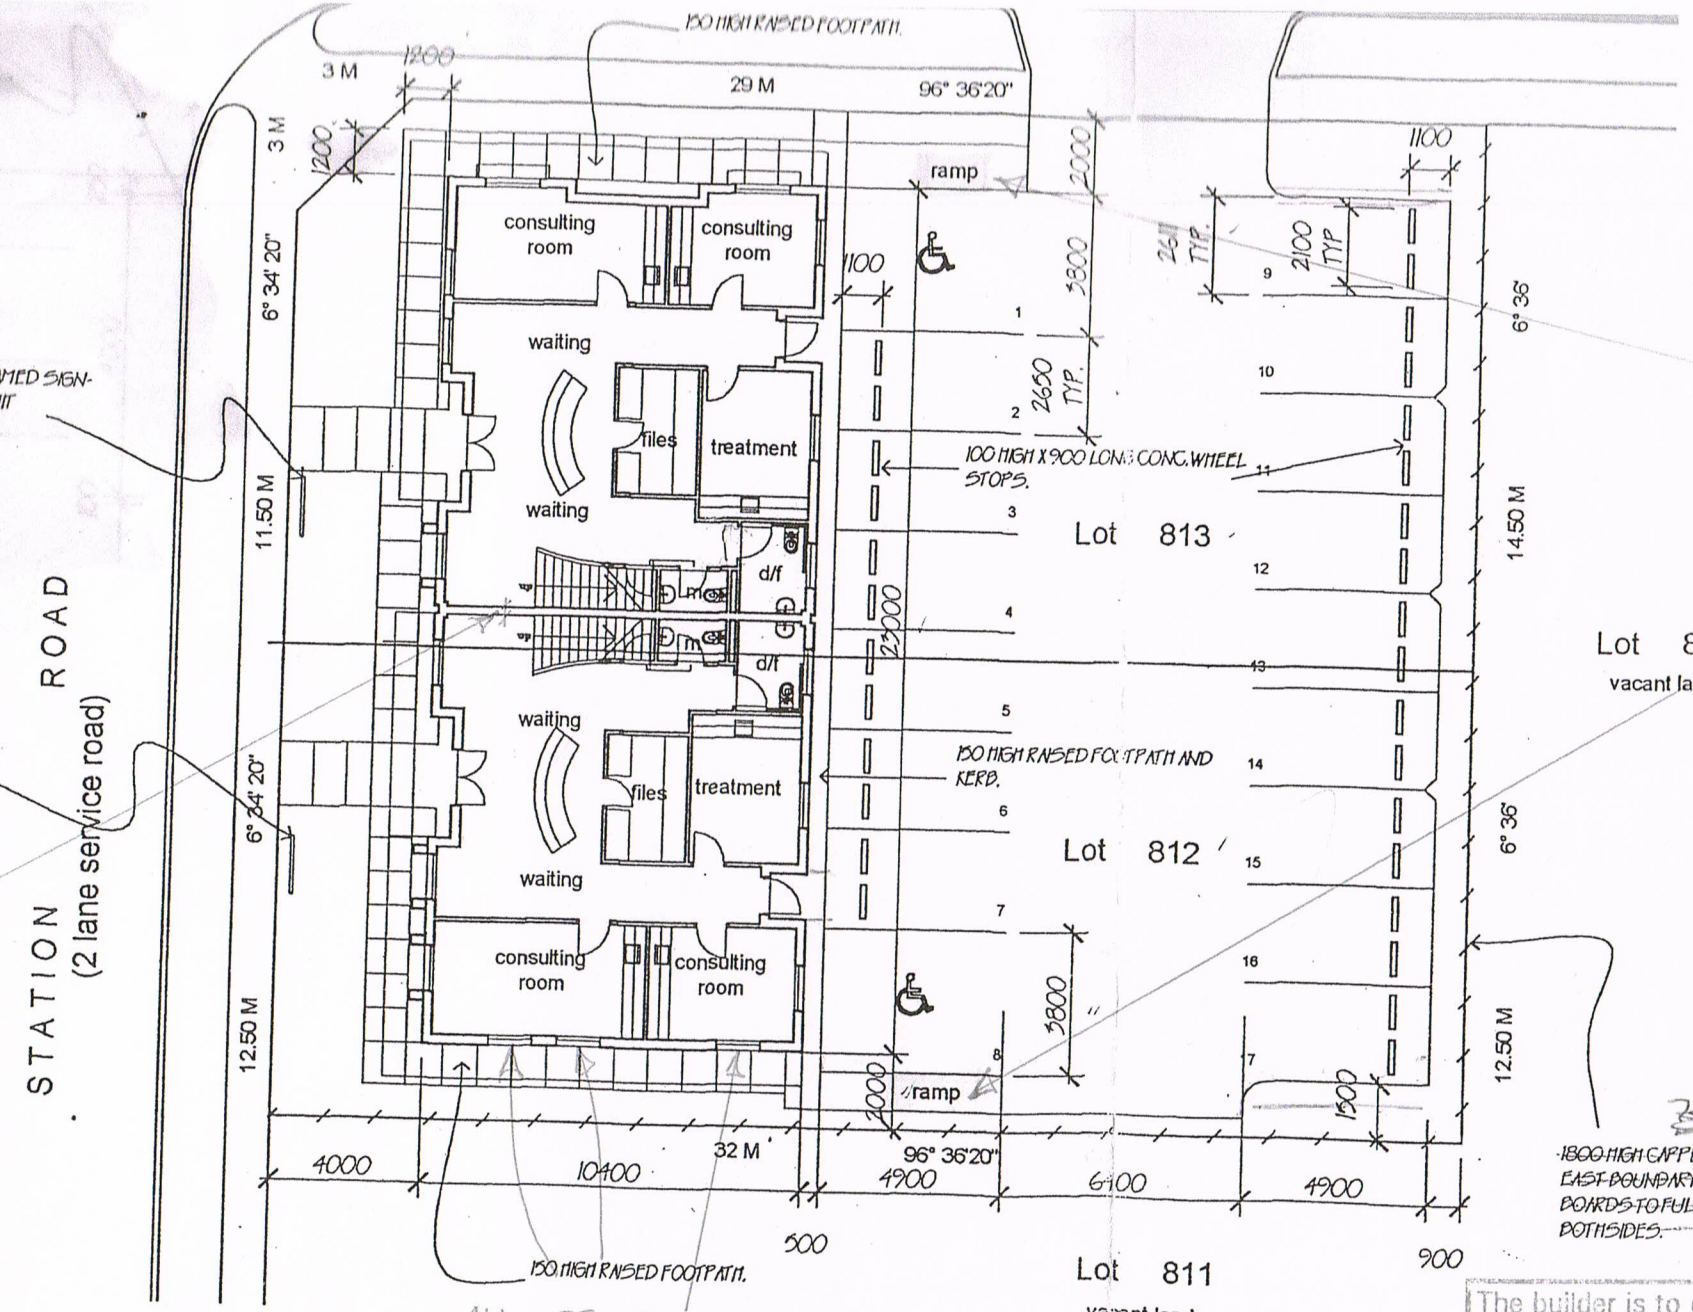

TING WALL
AVE AN
OT LESS THAN
0/90.

ALL OPENINGS MUST HAVE AN FRL NOT LESS THAN 60/60/60 WITHIN 3M FROM ANY FIRE-SOURCE FEATURE.

1. Drain
2. Ensure
3. Site Co
drained w
SWD legal

RA
WI
TO
AND

The builder is to ensure that all Stormwater drainage systems are accordance with Australian Stand and this Building Permit and connec the legal point of discharge as dir by the relevant authority.

PROJECT: PROPOSED MEDICAL CENTRE

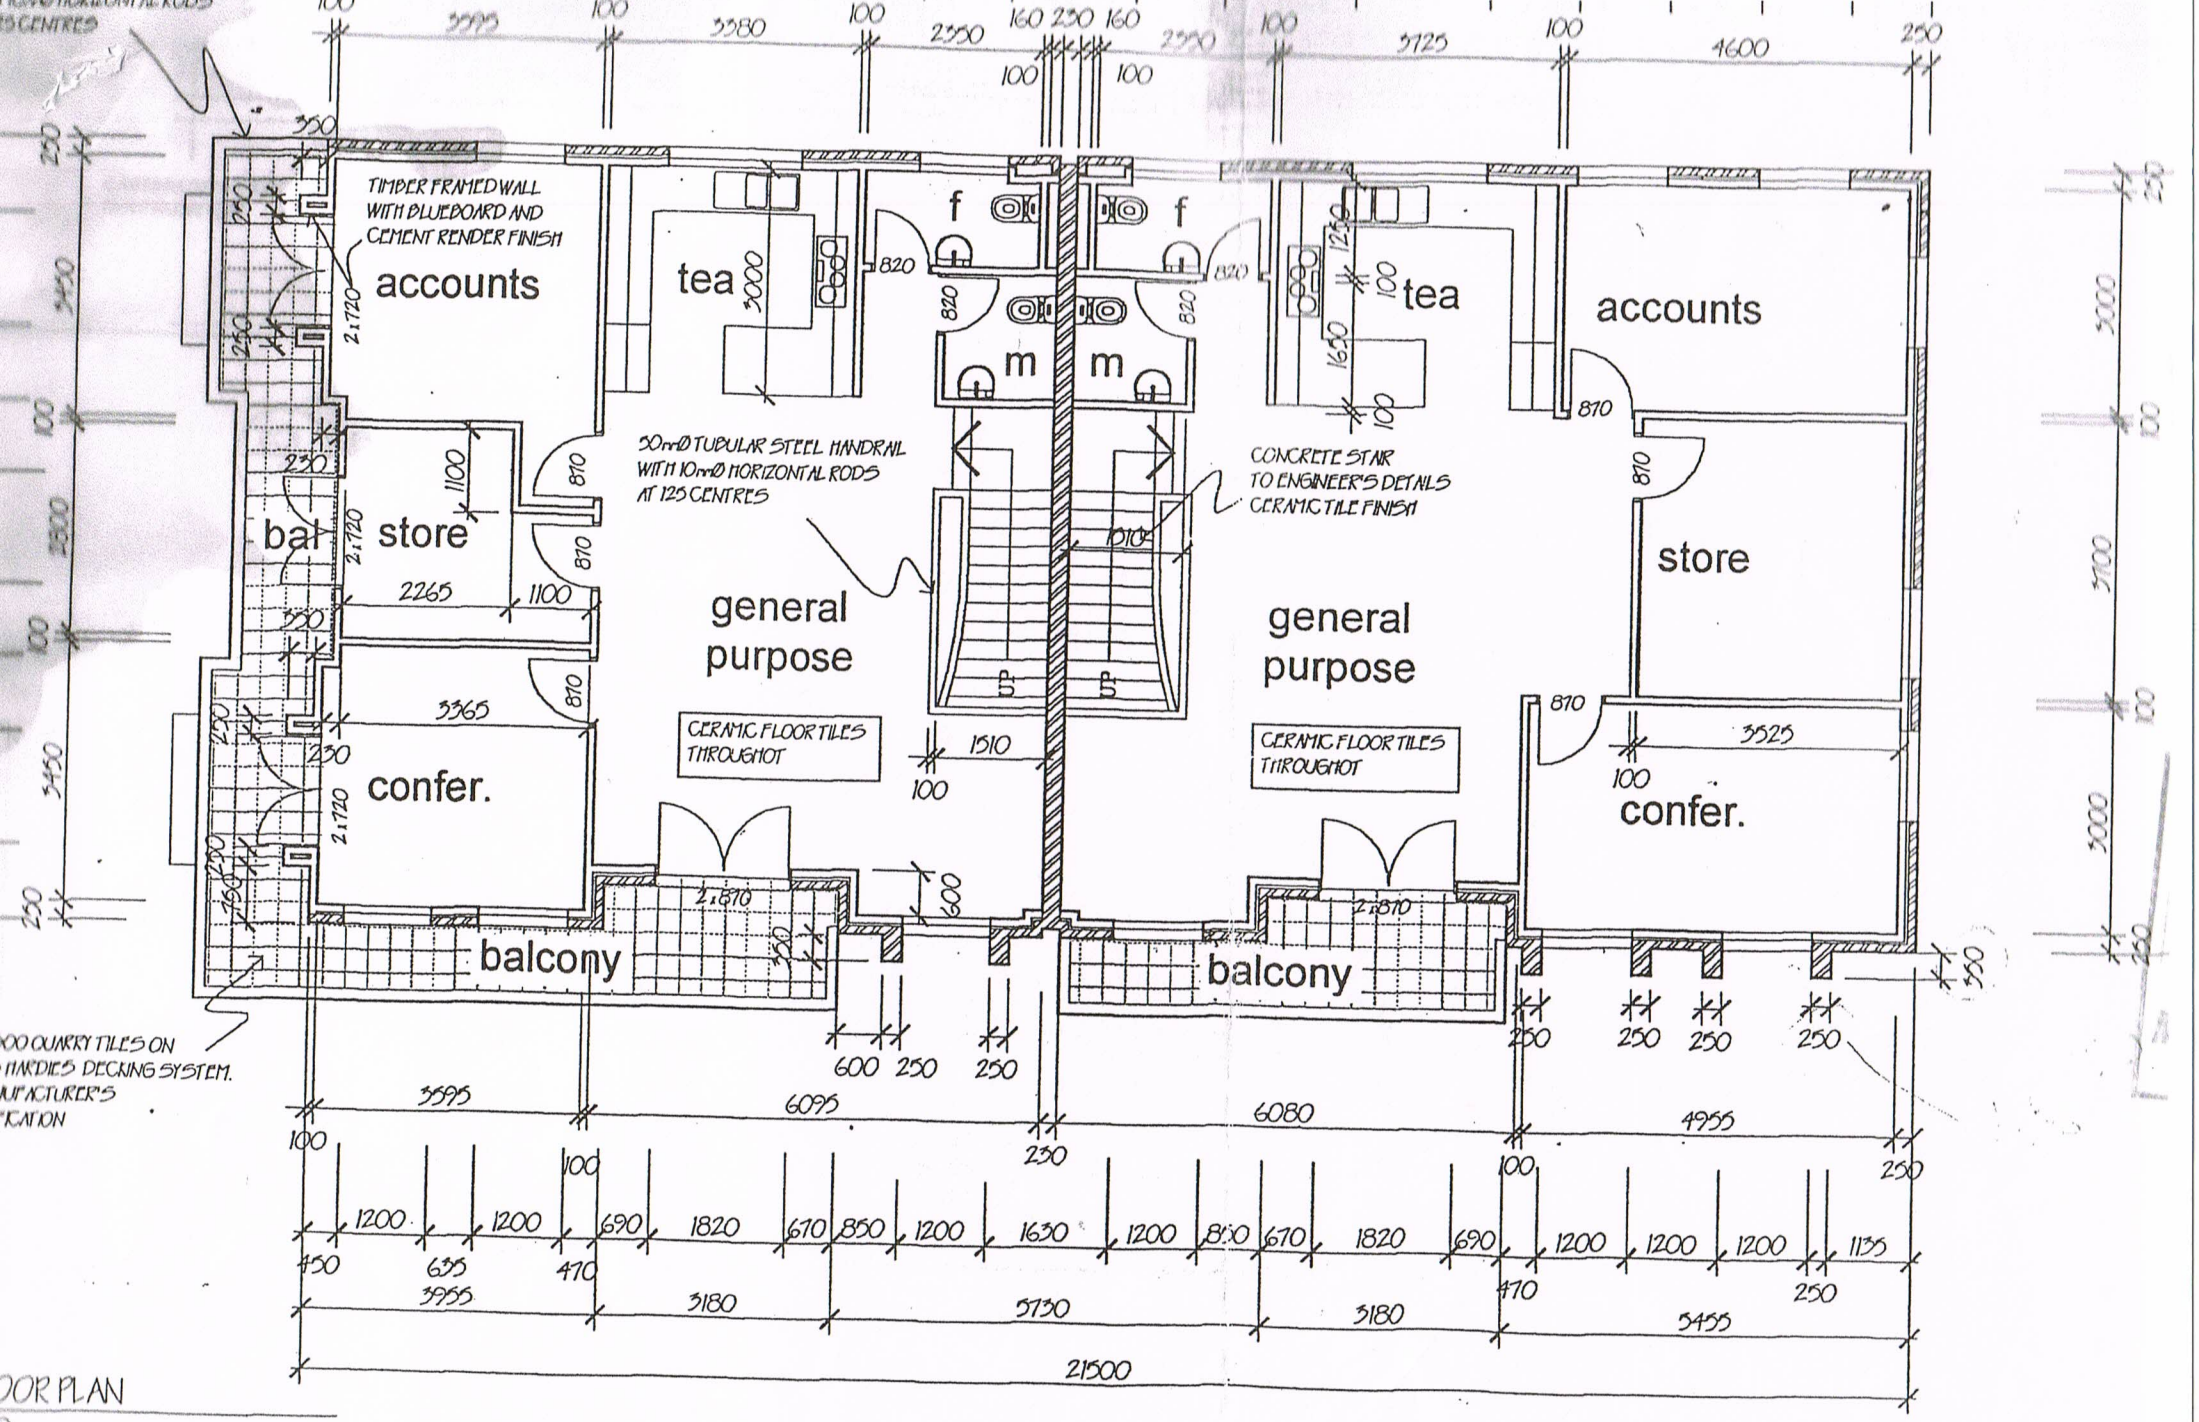

PROJECT: PROPOSED MEDICAL CENTRE